
This drawing is copyright of Lighthouse Development Consulting based upon the Ordnance Survey Map with the sanction of the Controller Crown Copyright Reserved O.S. LICENCE No 0100031673. This plan is of Her Majesty's Stationery Office.

Legend:

Application Boundary

NOTE:
Site Area = 59.45Ha

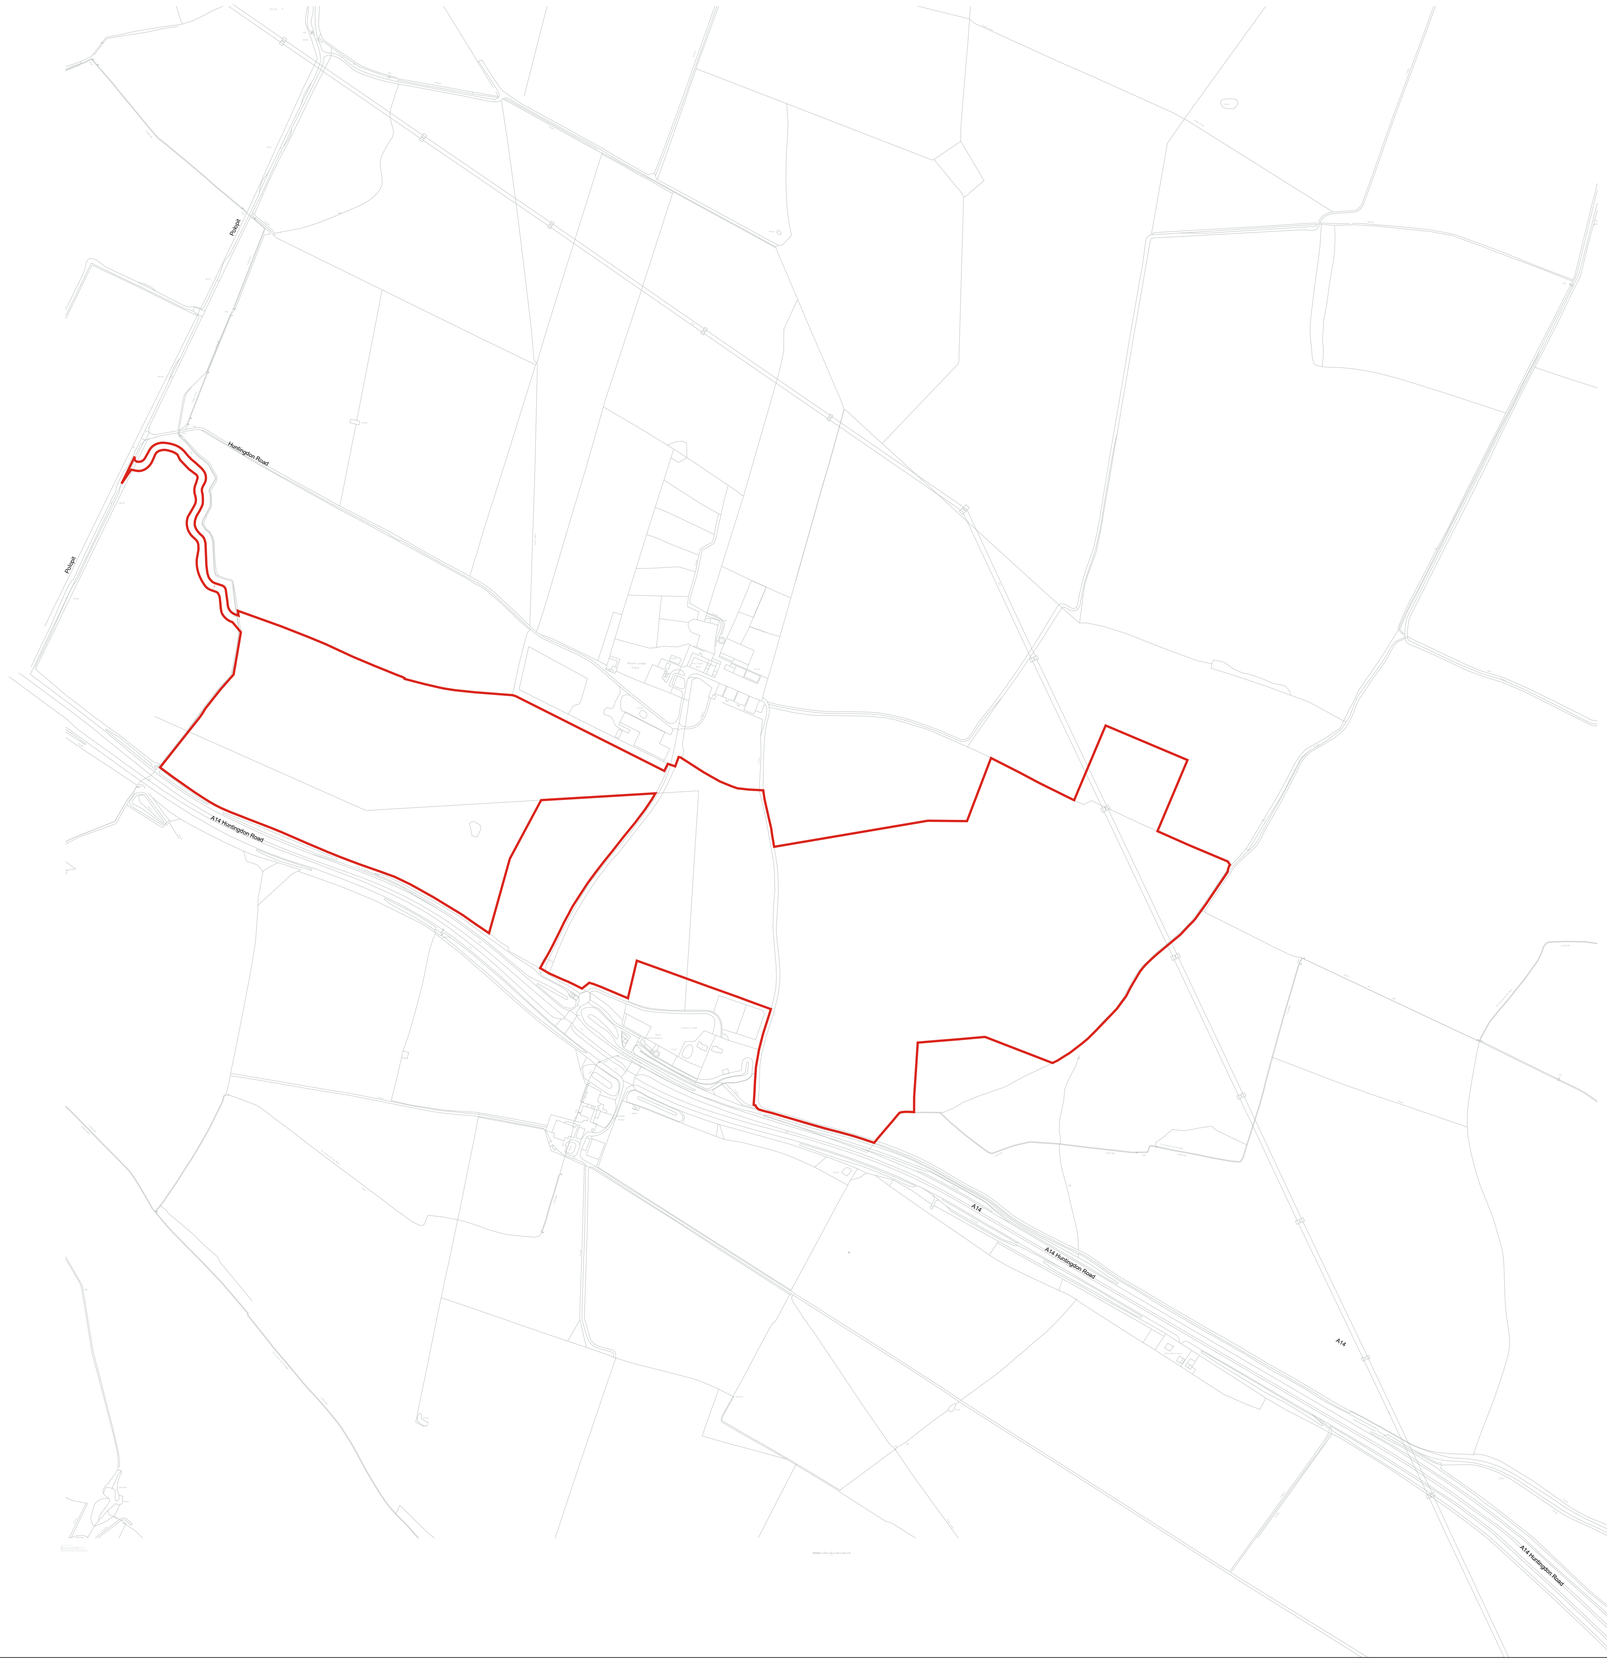

N

Do not scale from this drawing unless for Planning purposes. Illustrated dimensions only are to be used.

All dimensions must be checked on site by the contractor prior to the commencement of any building works.

Where applicable, dimensions and details are to be read in conjunction with specialist consultants' drawings or available information, with any discrepancy between drawings brought to the attention of the project manager prior to the commencement of any fabrication or building works.

0m 100m 250m

1:5000

Rev:	Date:	Note:	By:
F	10/02/2026	Boundary width adjusted to access track	ICS
E	06/02/2026	General changes to site boundary.	ICS
D	03/02/2026	Access Track link to west adjusted.	ICS
C	13/01/2026	Access Track link to west added.	ICS
B	24/05/2024	Additional land areas included	ICS
A	28/07/2023	Slight adjustment to overall site area.	ICS

Wood Lodge Solar Project Limited

lighthouse DEVELOPMENT CONSULTING

Web: *Https://www.lighthouse-dc.co.uk/*

Site:
Wood Lodge

Drawing Title:
Site Location Plan

Drawing No or Client Ref:	Revision:	Scale:
Figure 1	F	1:5000 @ A1

Drawn:	App' By:	Date:	CAD Ref:
ICS	PG	28.06.2023	LH22-030 DW01f - Fig 1 Site Location Plan